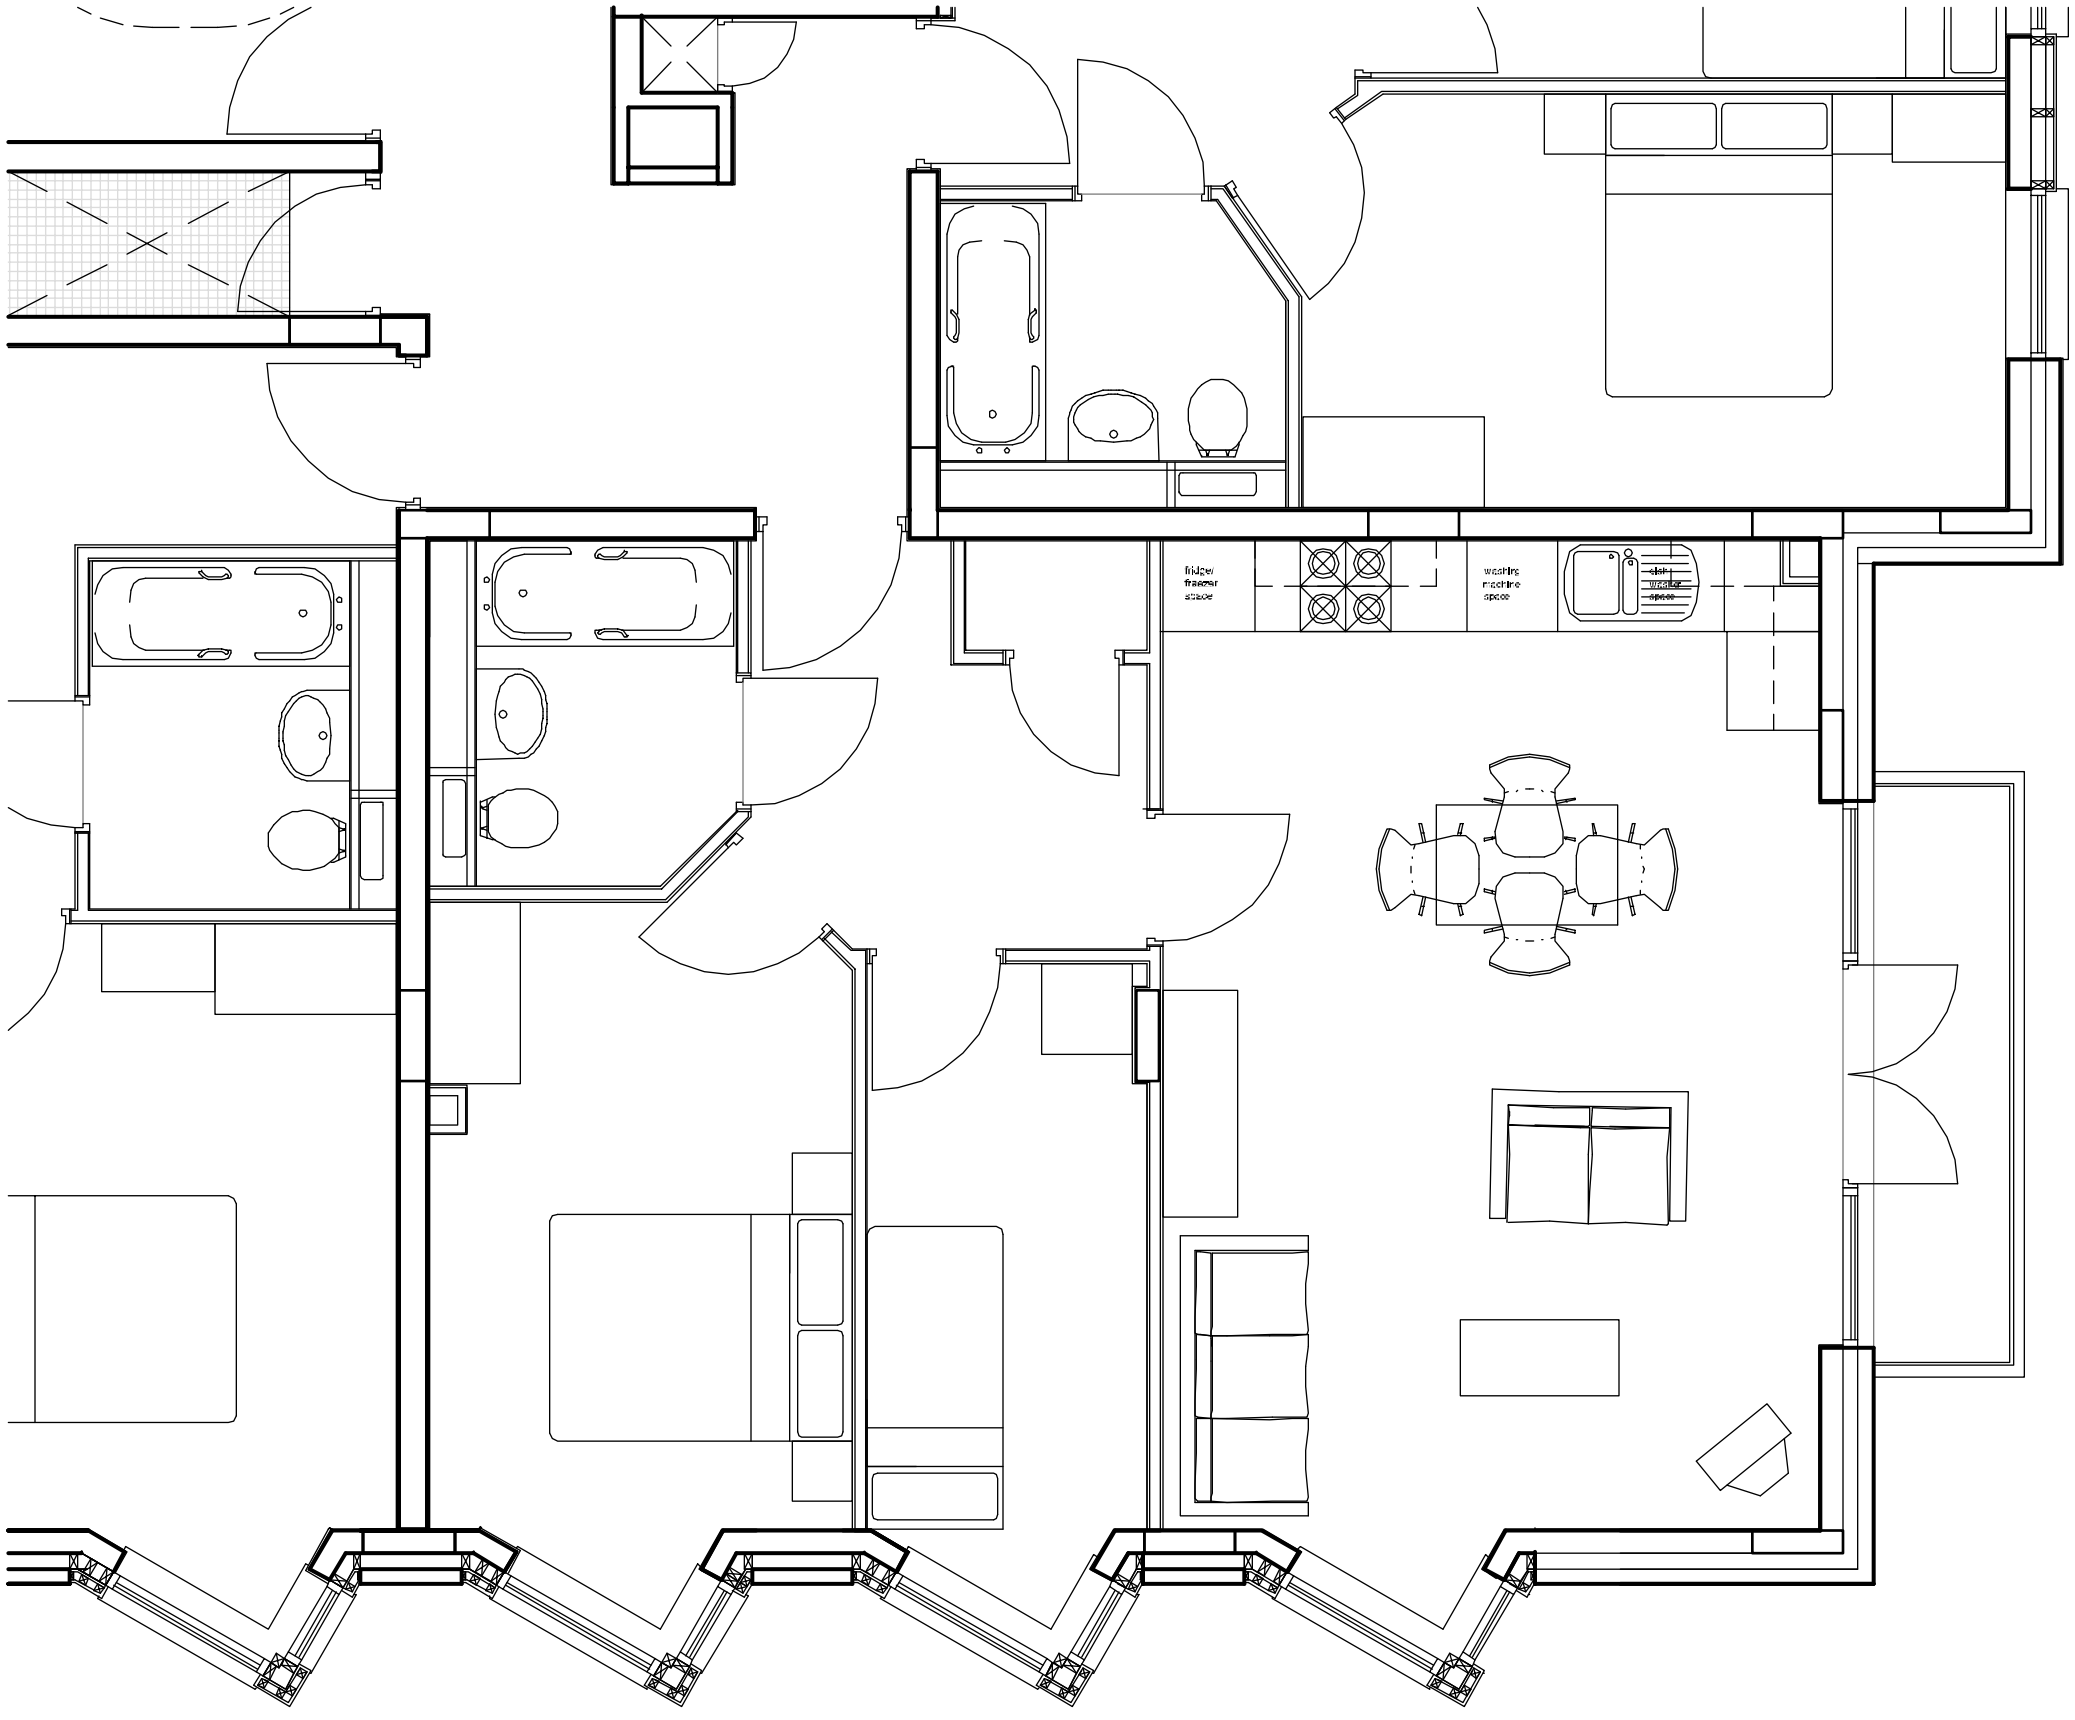

alan camp architects

Alan Camp Architects Ltd. Ground Floor, 4 Tanner Street, London, SE1 3LD
tel: 020 7234 3060. fax 020 7234 3061. mail@alancamp.com

job	drawn:	date:
137 GREAT SUFFOLK STREET, SE1	TG	20 10 03
drawing	scale:	client ref:
FLAT LAYOUT - TYPE D	1:50	JAV
note: all dimensions to be checked on the site before commencement of the work. if this drawing exceeds the quantities in any way the architects are to be informed before work is commenced. do not scale dimensions from drawings. this drawing is copyright.	drawing no. 564/ 143	rev. /

revisions

rev.	date	description

KEY TO FLAT TYPES

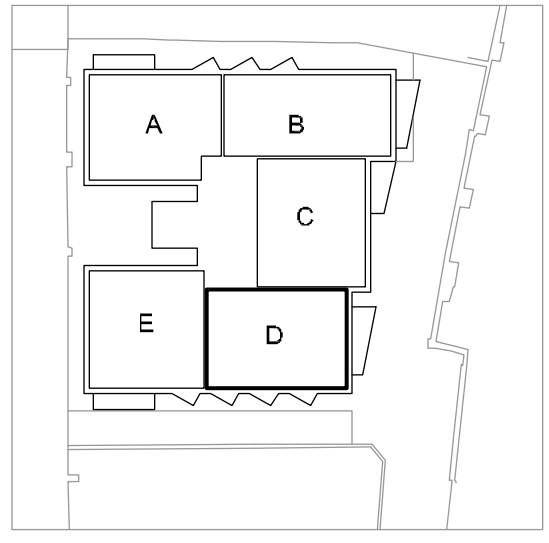

FIRST, SECOND, THIRD & FOURTH FLOORS